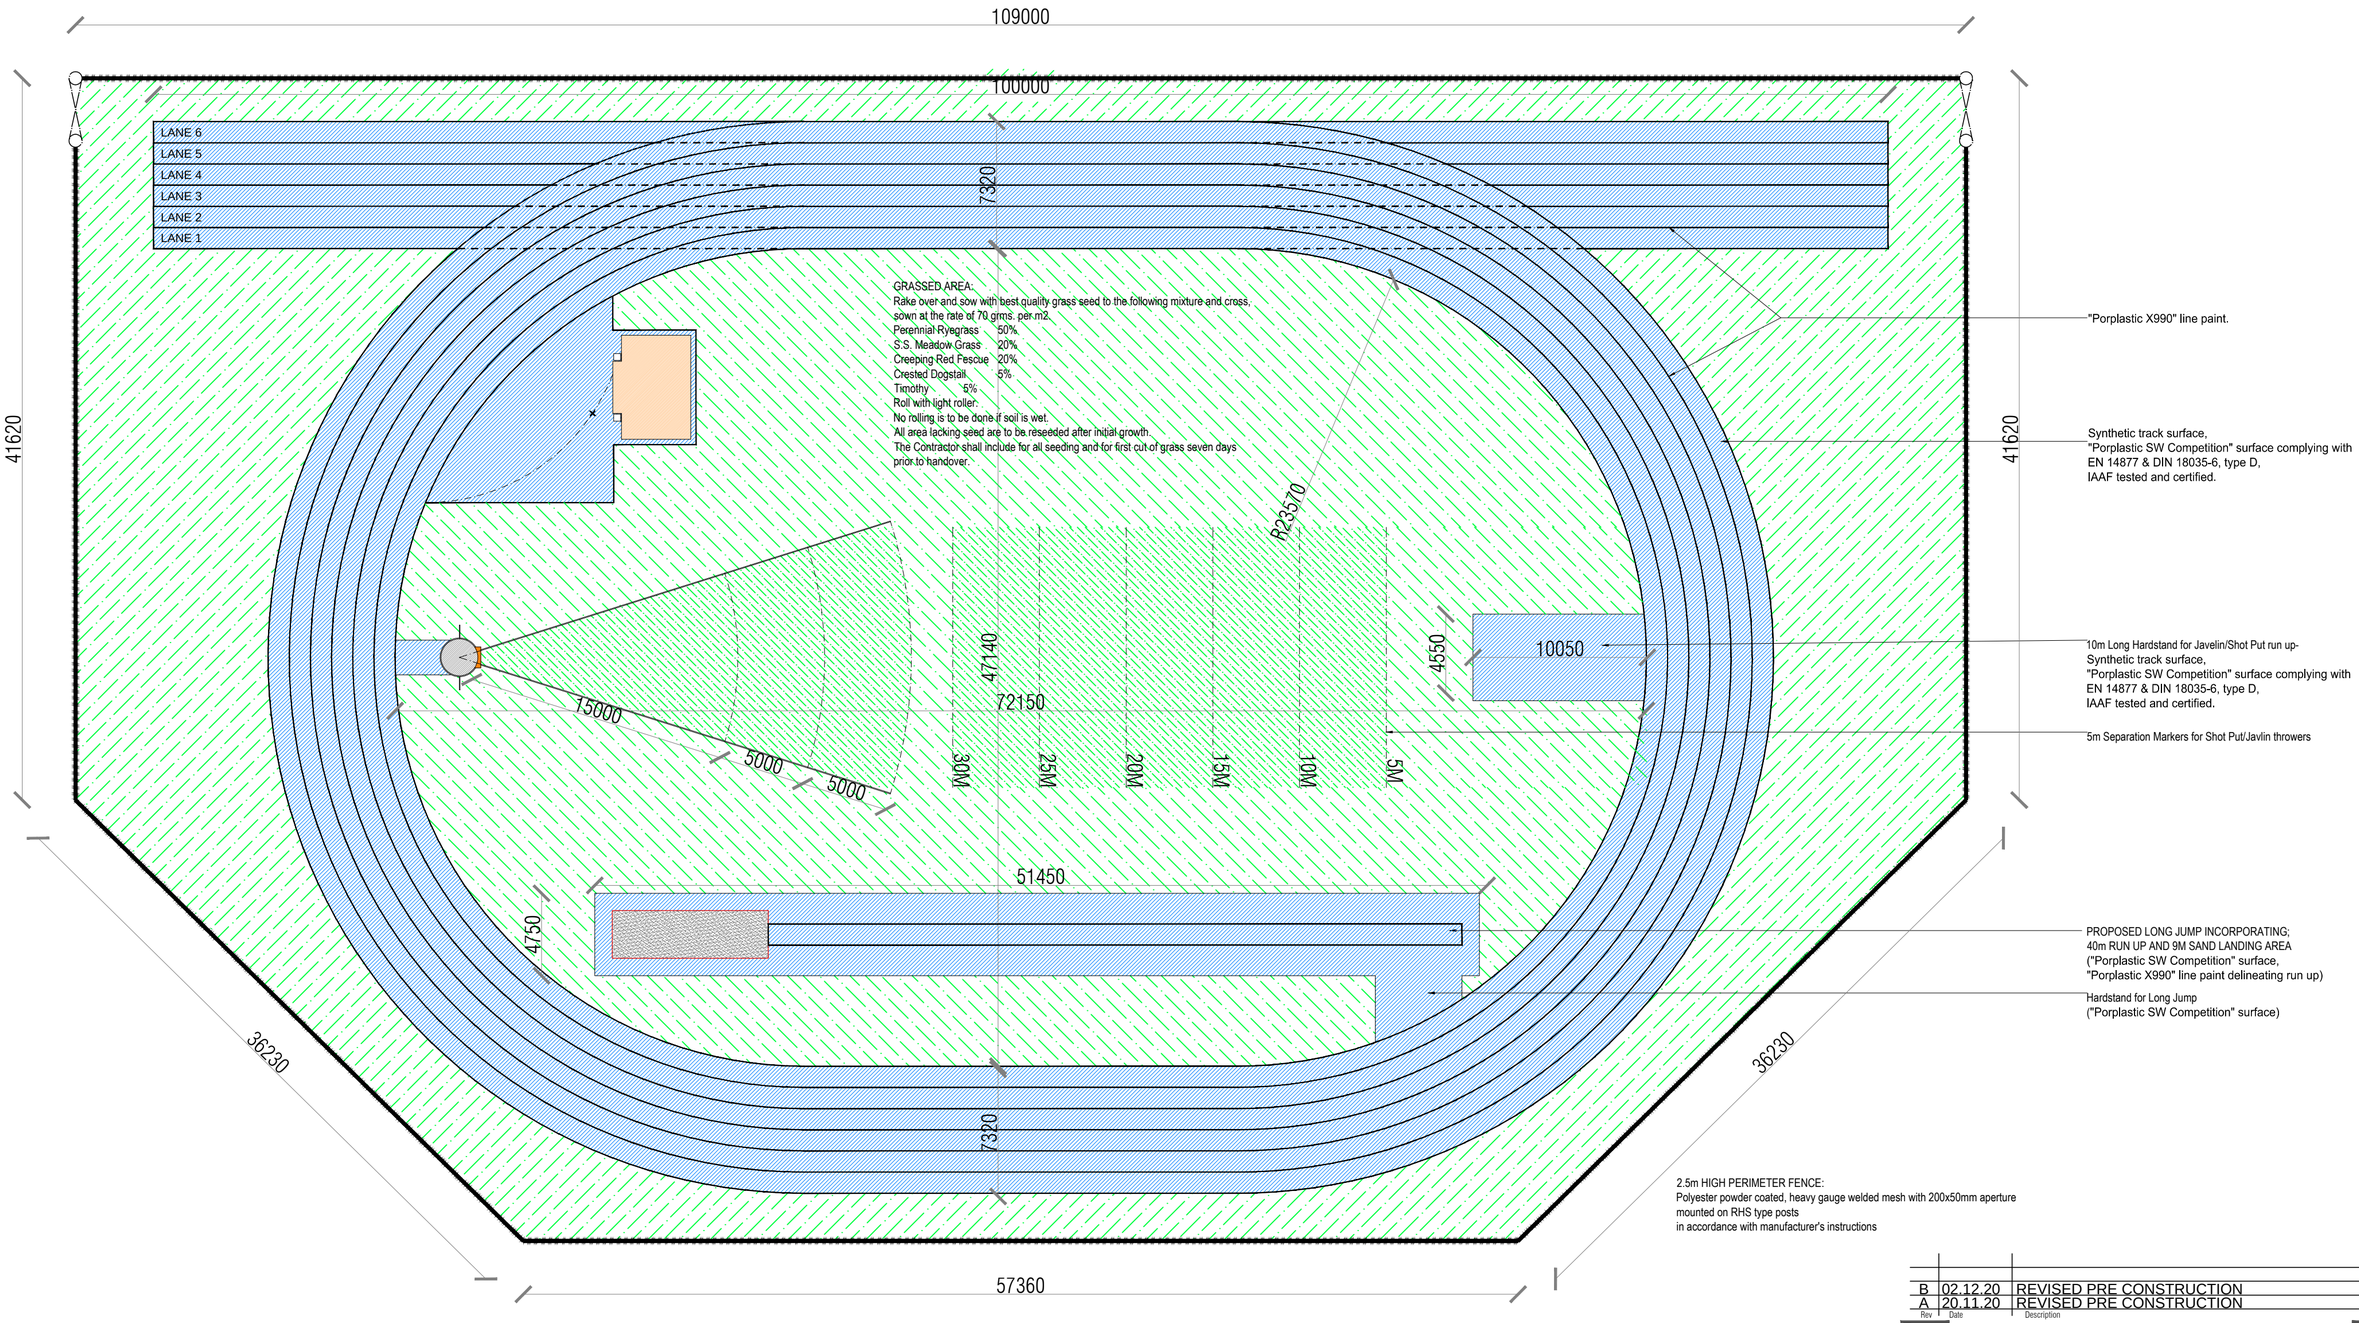

PROPOSED RUNNING TRACK LAYOUT

Scale 1 : 200

Rev	Date	Description
B	02.12.20	REVISED PRE CONSTRUCTION
A	20.11.20	REVISED PRE CONSTRUCTION

Client: LAKE DISTRICT ATHLETICS CLUB

Project: Proposed New Athletics Facility at Ballinrobe, Co. Mayo

Title: **Track Layout**

DONAL MCCORMACK DESIGN
architecture | planning | engineering
087 661 1137

Date	Drawn	Job No.	Dwg. No.	Rev.
21.05.2020	W.H.	11317	102	B
Scale 1:250	Checked D.McC.			